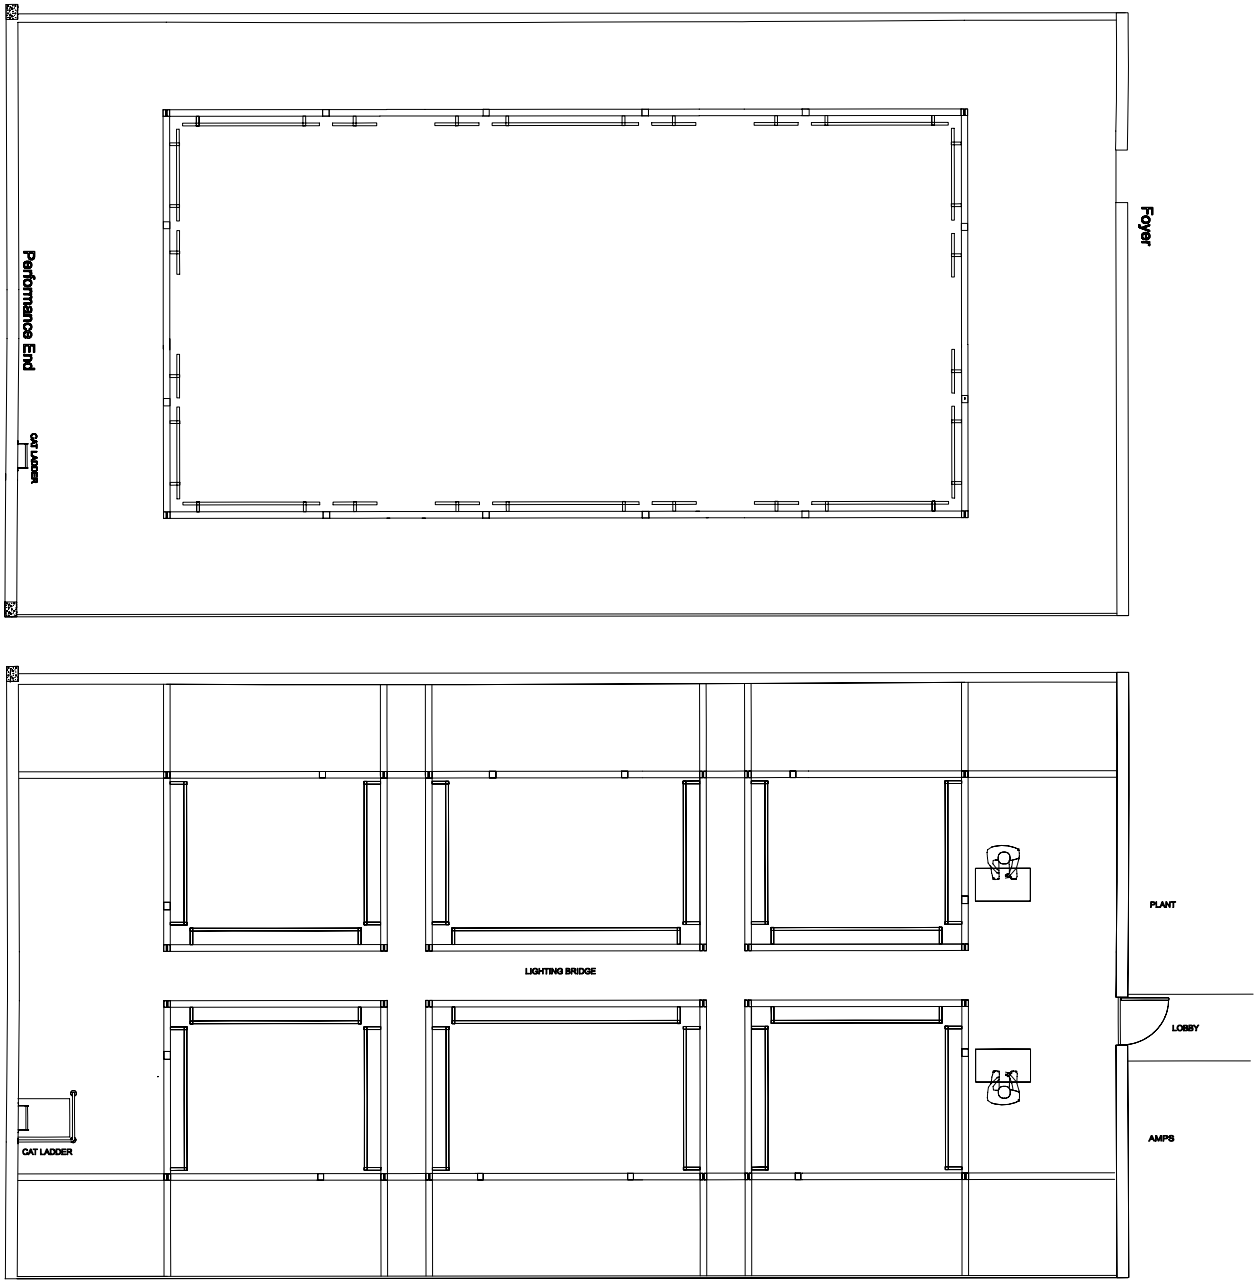

St Edward's Oxford

The North Wall

Title

Lighting Bridge and Gallery Plan

SIZE	CLIENT	DWG NO	REV
A1			
SCALE 1:50		SHEET One	