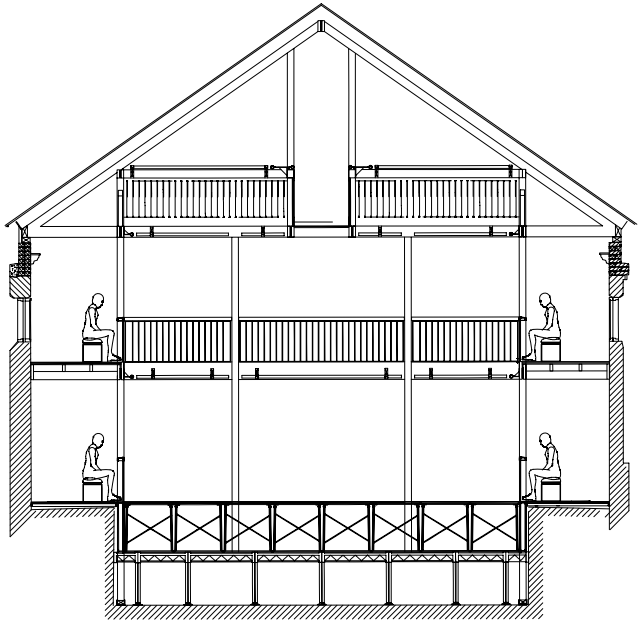

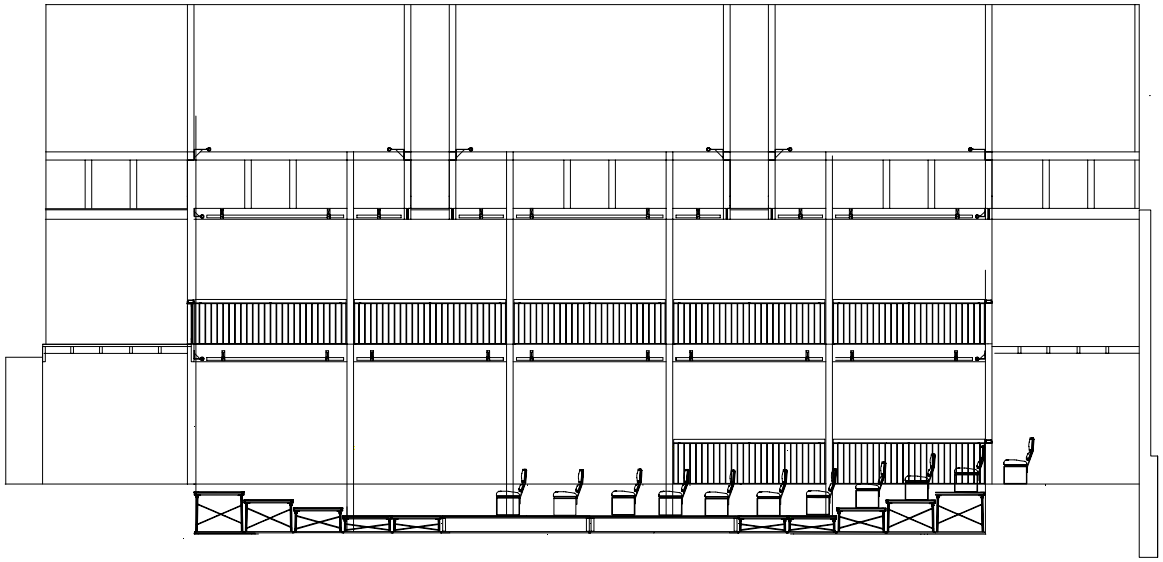

St Edward's Oxford

The North Wall

Title

Sections

SIZE	CLIENT	DWG NO	REV
A1			
SCALE 1:50			SHEET One